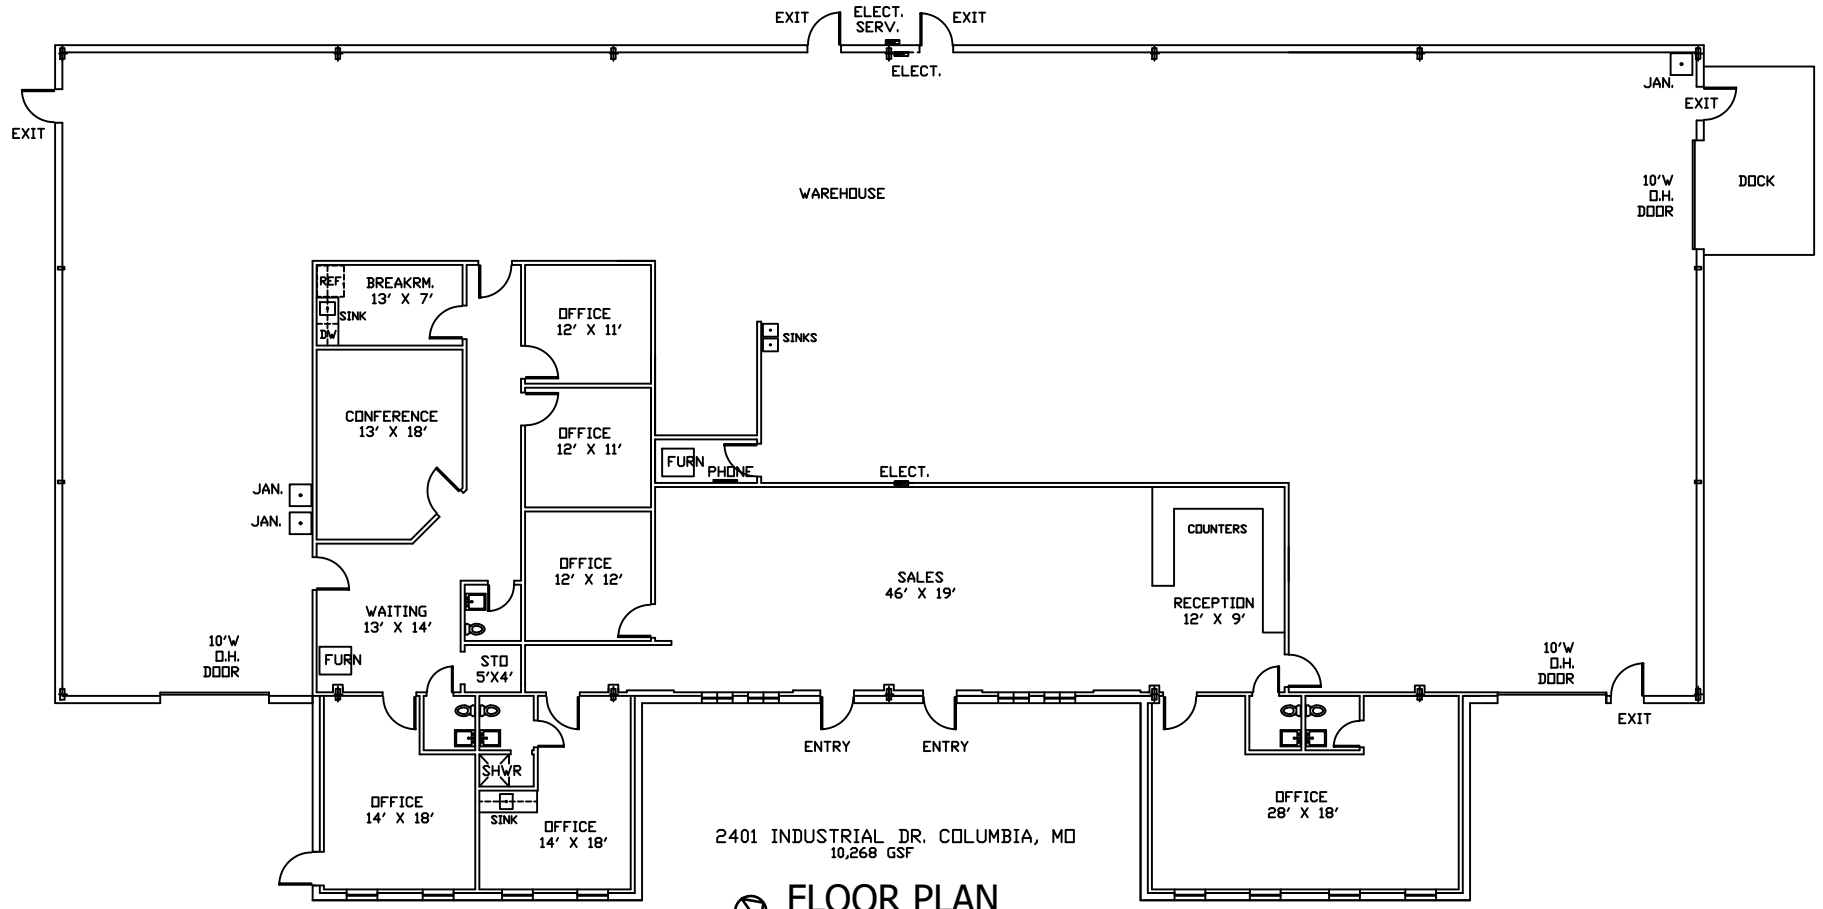

2401 INDUSTRIAL DR. COLUMBIA, MO
10,268 GSF

NORTH

FLOOR PLAN

SCALE 3/16" = 1'-0" 24X36 PAPER
6-8-26 SM