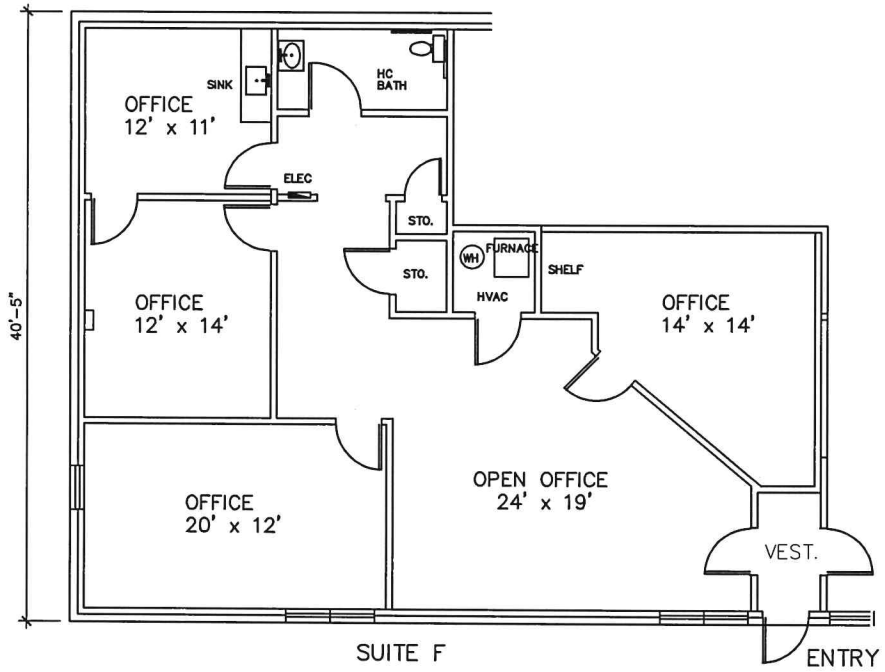


PARKING SPACES

NORTH

FLOOR PLAN 11-2-26

SCALE: 1/4" = 1'-0"
PRINT AT 24" X 36" PAPER

mac
S.A.MCMILLIN
ARCHITECTS, INC.
5513 DALCROSS DR.
COLUMBIA, MO. 65205-4001
OFFICE: 573.607-0176
macarchitects5513@gmail.com

3600 I-70 DR. SOUTHEAST
WOODRIDGE SUITE F
COLUMBIA, MO.

Revisions
NUMBER DATE DESCRIPTION

Floor Plan

Date	04.22.19
Job Number	19-1825
Drawn By	RW
Drawing File	OUSLEY
Plot Scale	1/4"

A1