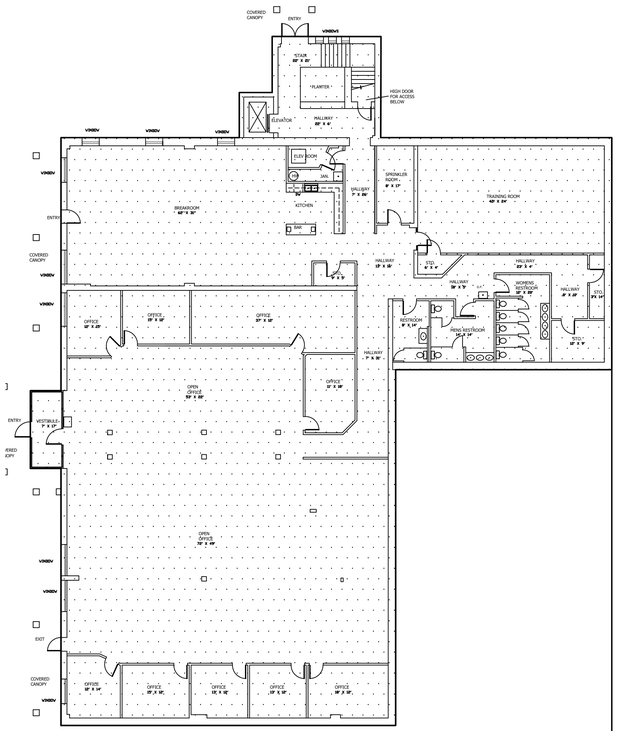

2102 WHITEGATE DR.

LOWER LEVEL
FLOOR PLAN 11/20/22

SCALE 1/16" = 1'-0" 24x36 paper MAC ARCHITECTS

CL1/60 GSF

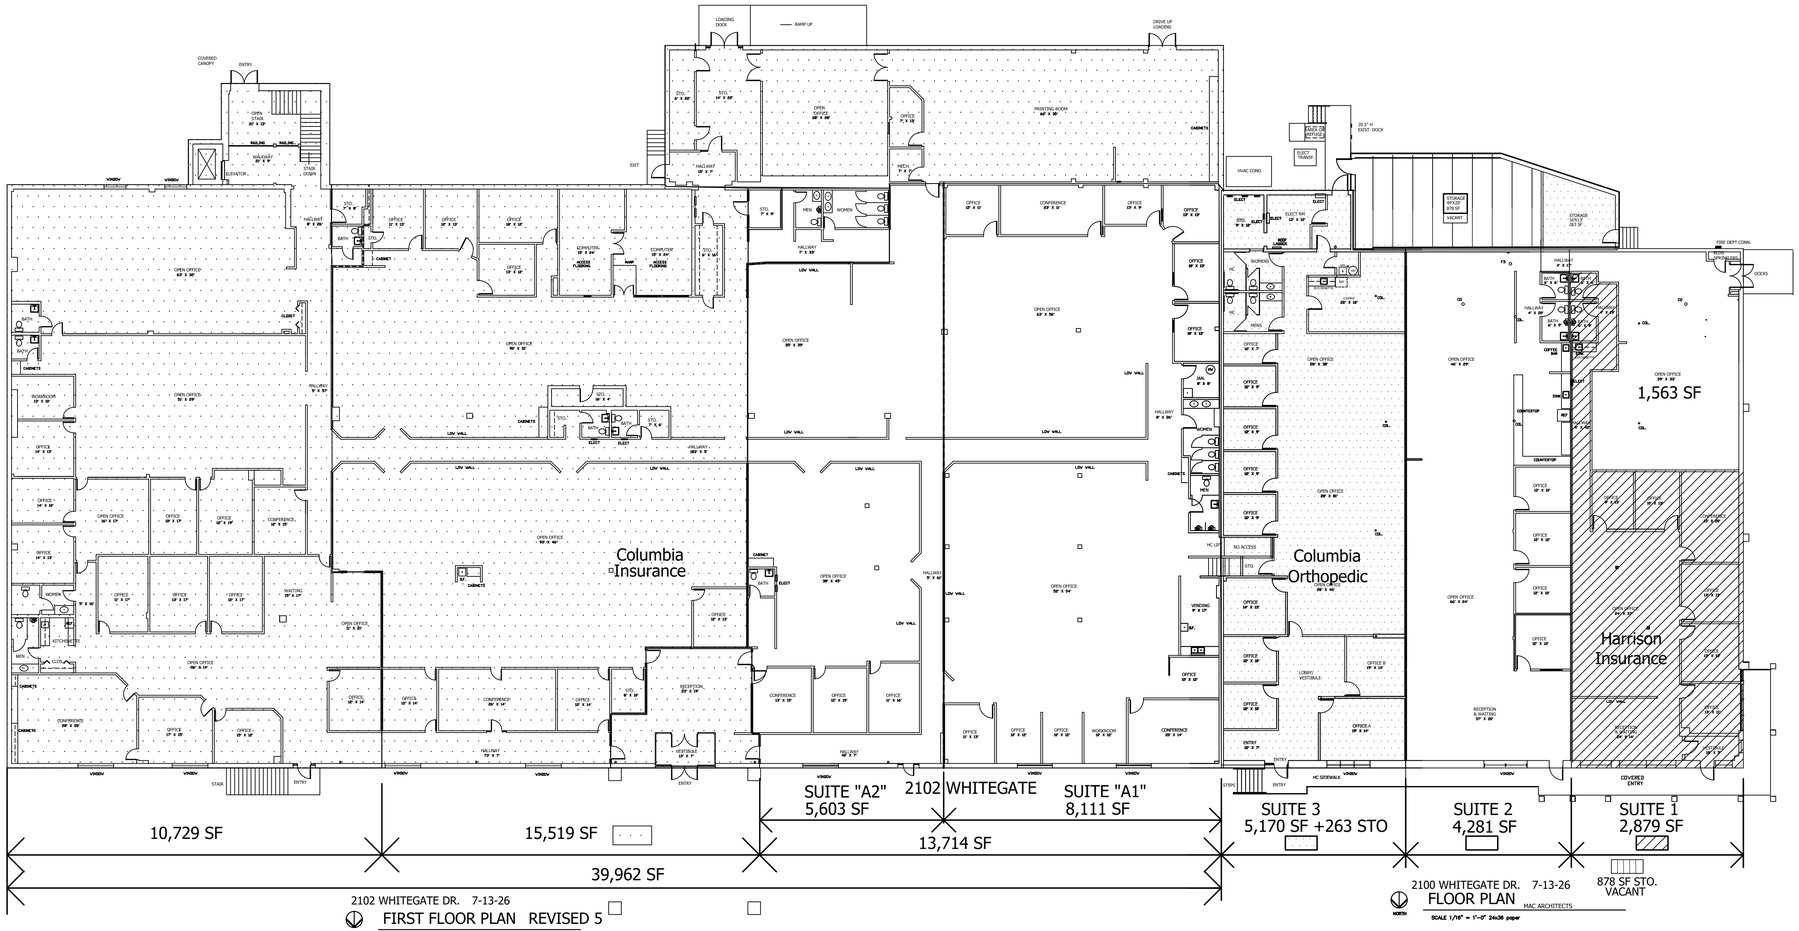

2102 WHITEGATE DR. 7-13-26

FIRST FLOOR PLAN REVISED 5

SCALE 1/16" = 1'-0" 24x36 paper MAC ARCHITECTS

2100 WHITEGATE DR. 7-13-26

FLOOR PLAN

SCALE 1/16" = 1'-0" 24x36 paper MAC ARCHITECTS