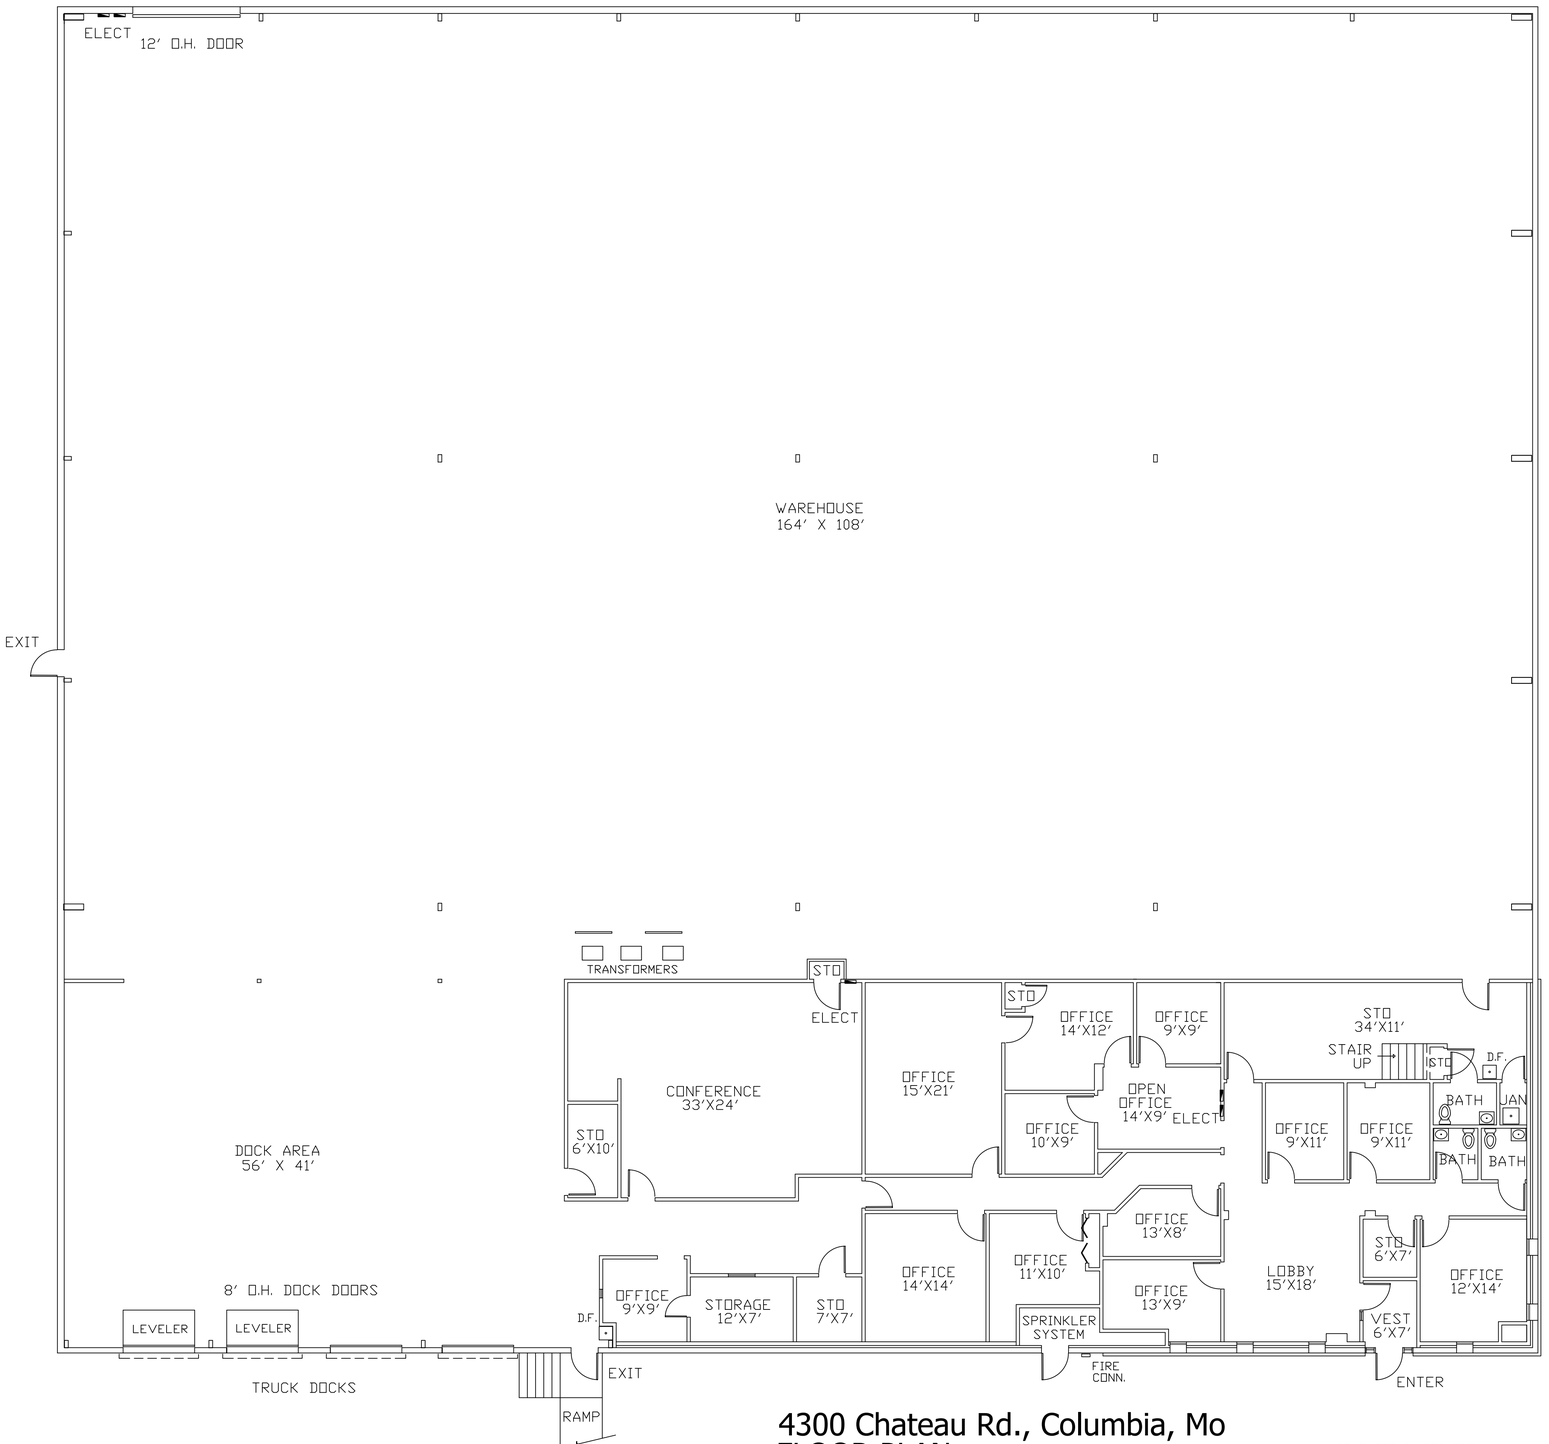

4300 Chateau Rd., Columbia, Mo
FLOOR PLAN

NORTH

SCALE 1/8" = 1'-0" ON 24X36 PAPER 24,970 GSF

1ST FLOOR 24,970 GSF
MEZZ. 2,254 GSF
TOTAL 27,224 GSF

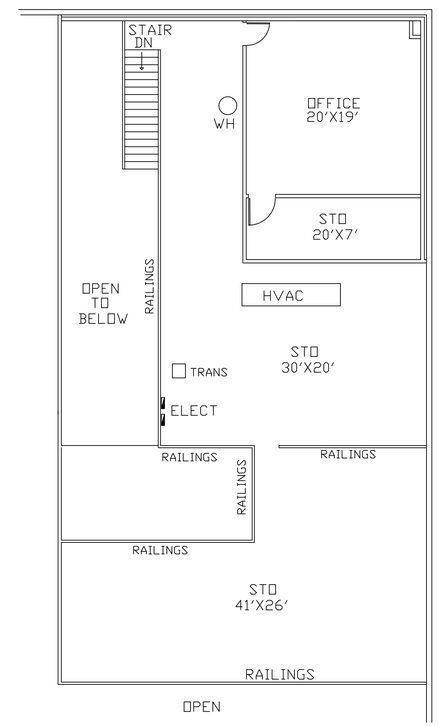

2,254 GSF

NORTH

MEZZANINE PLAN

SCALE 1/8" = 1'-0"