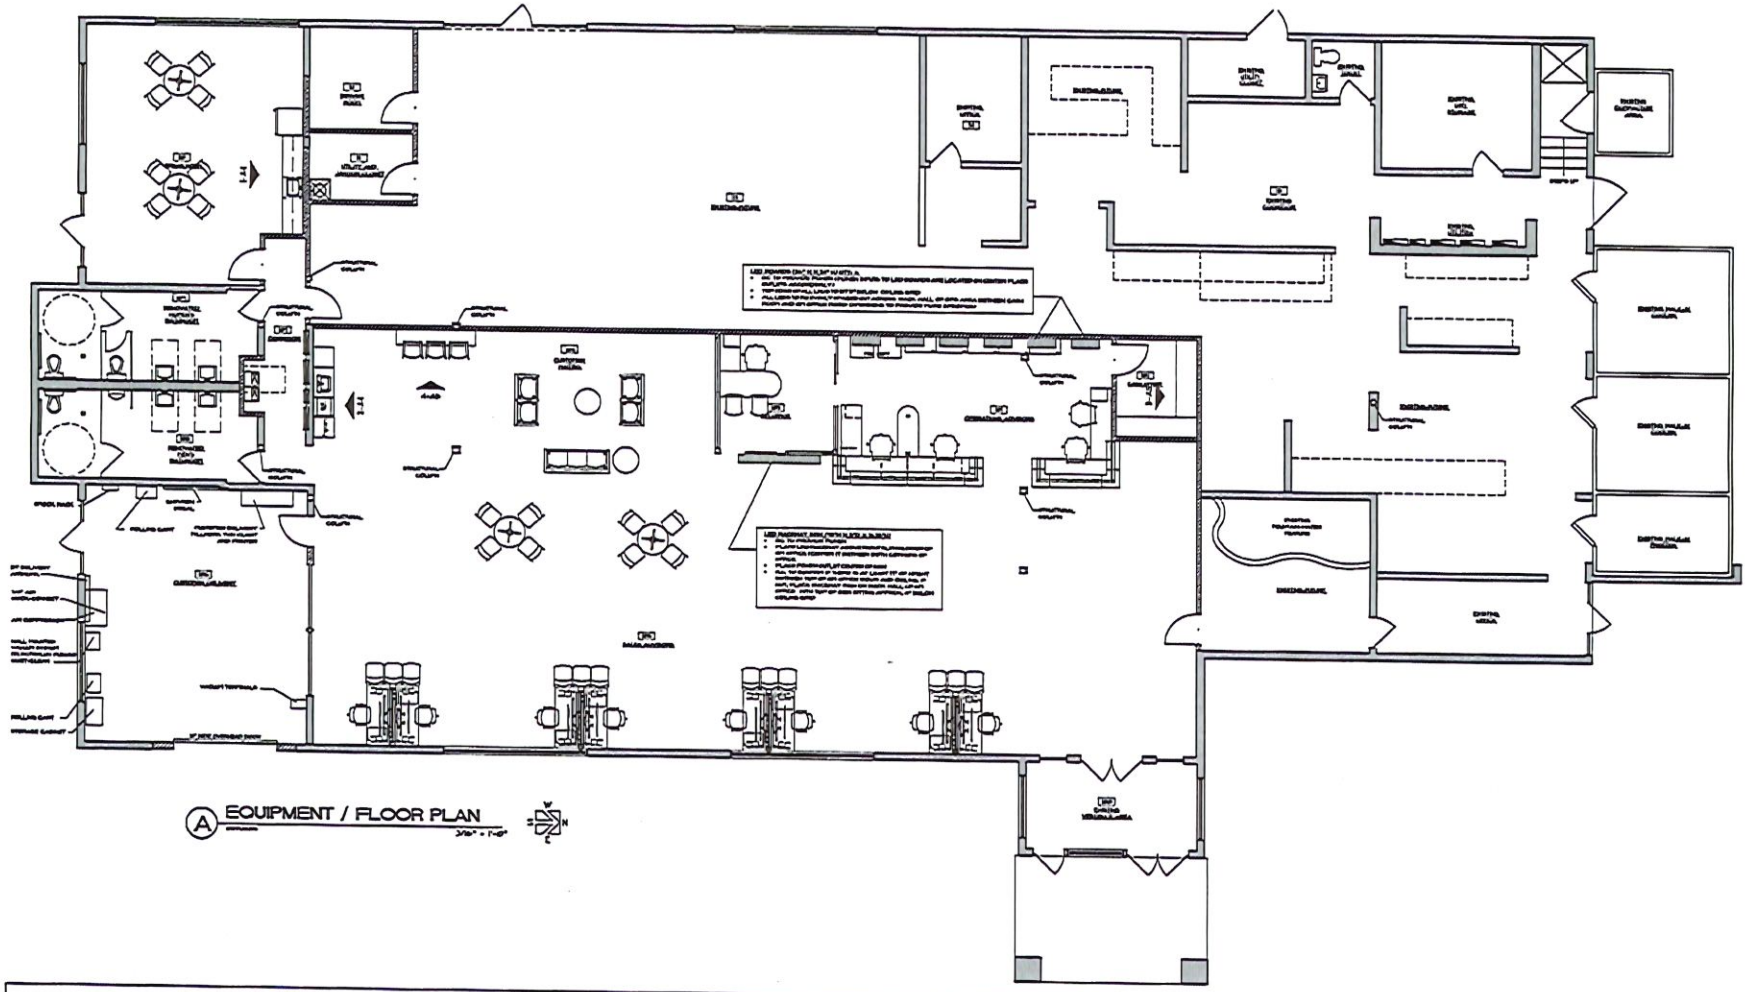

(A) EQUIPMENT / FLOOR PLAN

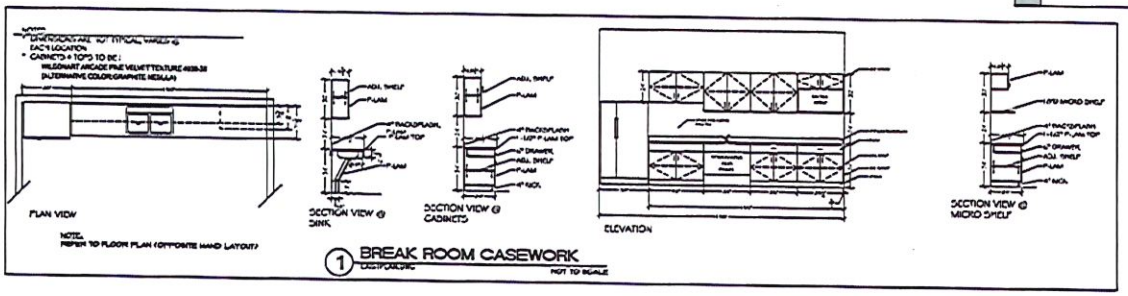

(1) BREAK ROOM CASEWORK

NOT TO SCALE

MILLWORK SUBMITTALS
Dealership of the Future
Various Locations

MATERIAL SPECIFICATIONS:
PL-1: WILSONART 7911-60 MANITOBA MAPLE

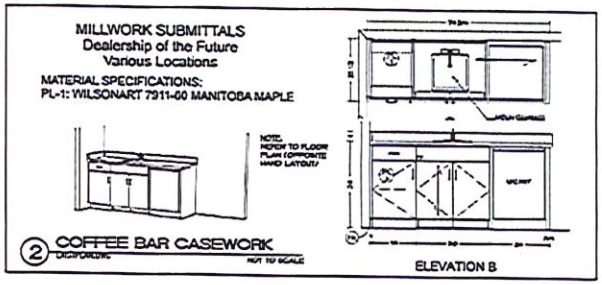

(2) COFFEE BAR CASEWORK

NOT TO SCALE

MAYER DESIGN GROUP P.C.

Adams Architectural Associates

Project Center
DAQ-2201

Project Title
Renovations and Alterations for
DriveTime
Automobile Dealership
908 Interstate 70 Dr. South West
Columbia, Missouri
65203

Drawing Title
Equipment Plan, Breakroom Casework Details

Drawing Number
A4