2,500 SF
= Warehouse

= RETAIL PORTION

= OTHERS

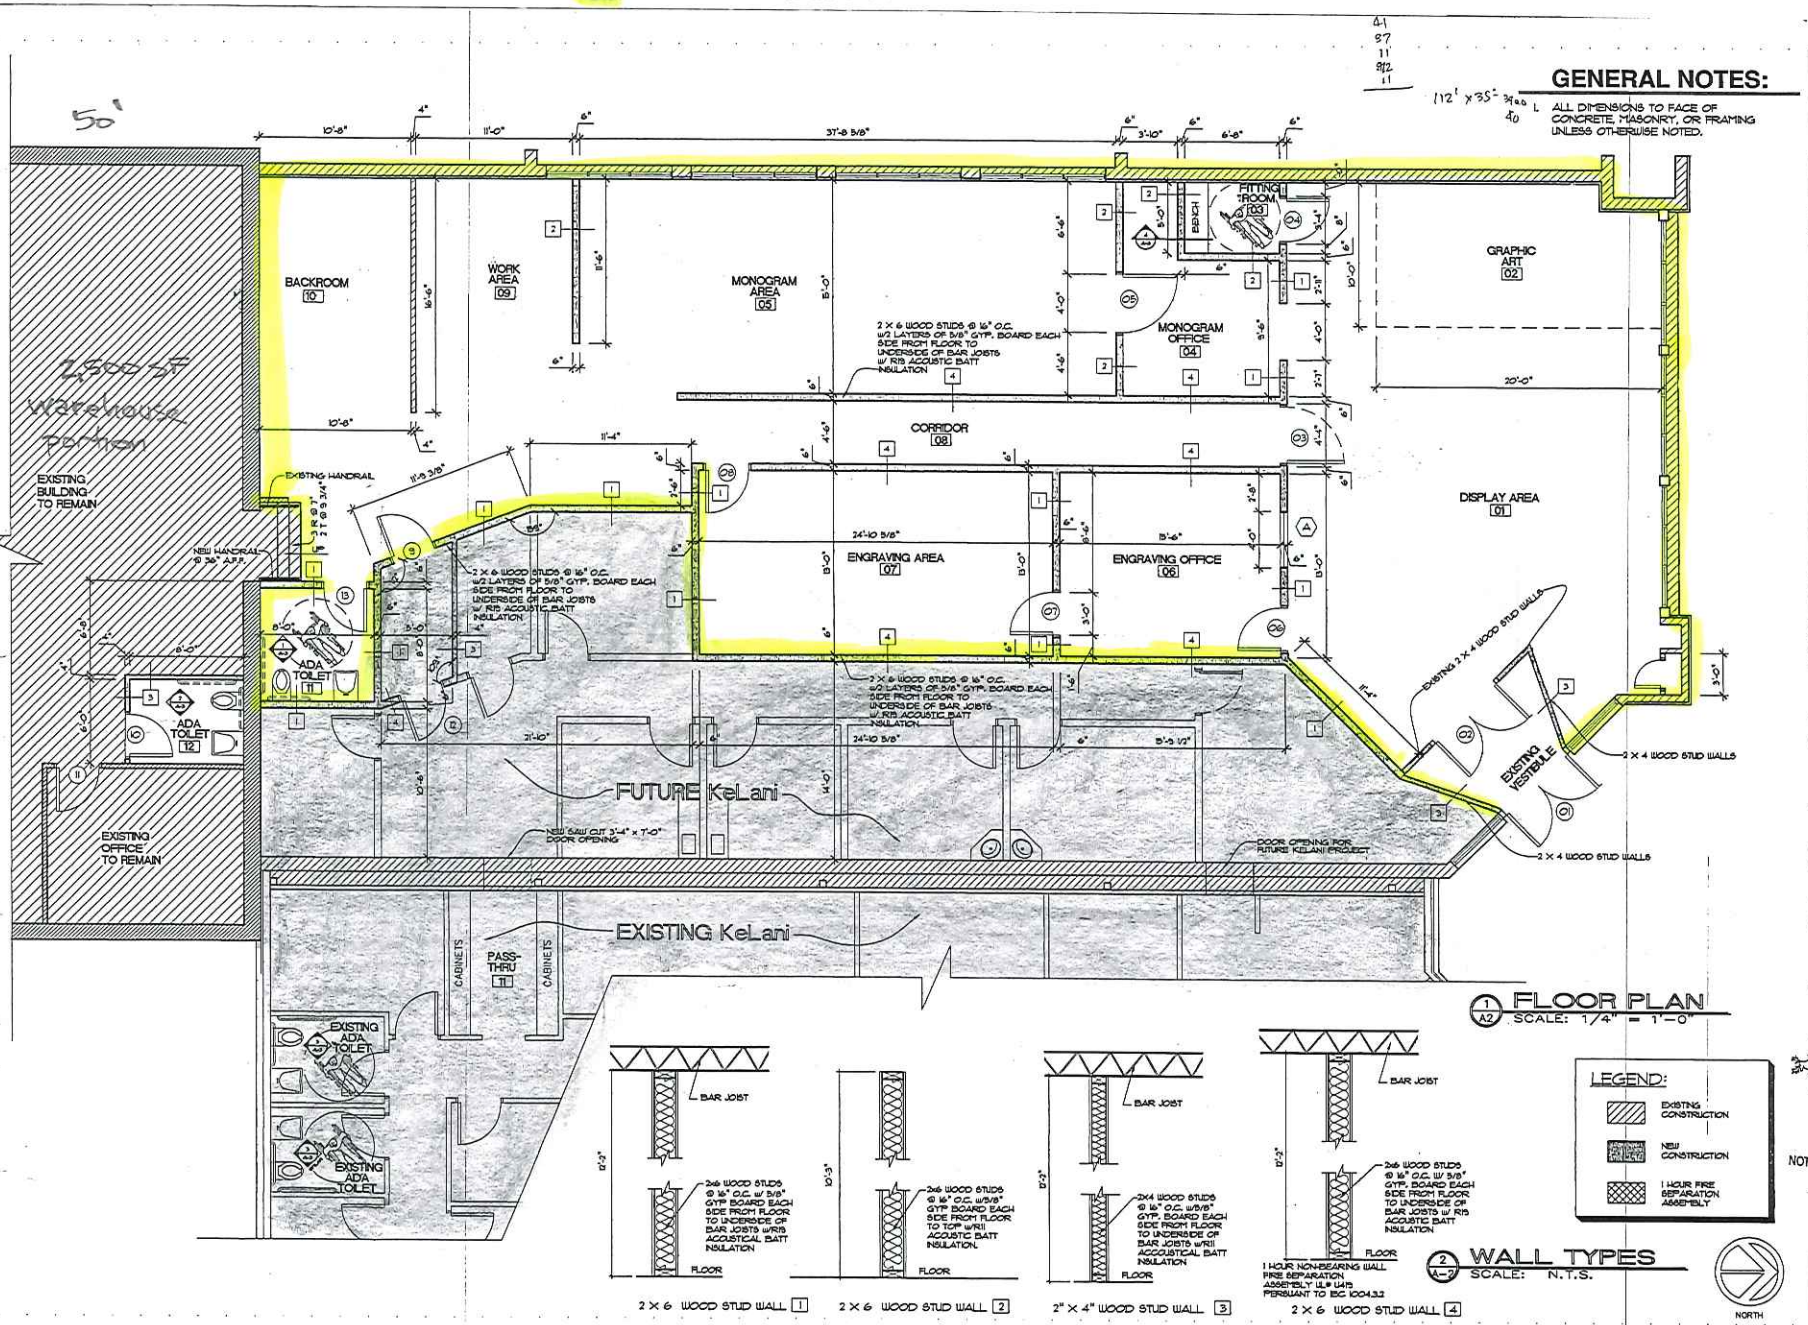

FLOOR PLAN / WALL TYPES
D-SPORT RENOVATION
1034 EAST WALNUT
COLUMBIA, MISSOURI

ISSUE DATE: 5-06-03
DRAWN BY: JMH
PROJECT NO: 02-050

Connell Architecture, P.C.
28 N. Eighth Street Suite 617 Columbia, Mo 65201
573-875-2455 FAX: 875-5331
Brian D. Connell AIA Architect

PRELIMINARY
NOT FOR CONSTRUCTION

MAY 2 0 2003

SHEET NO. A-2 of A-4

1034 E. WALNUT
FLOOR PLAN - AVALABLE